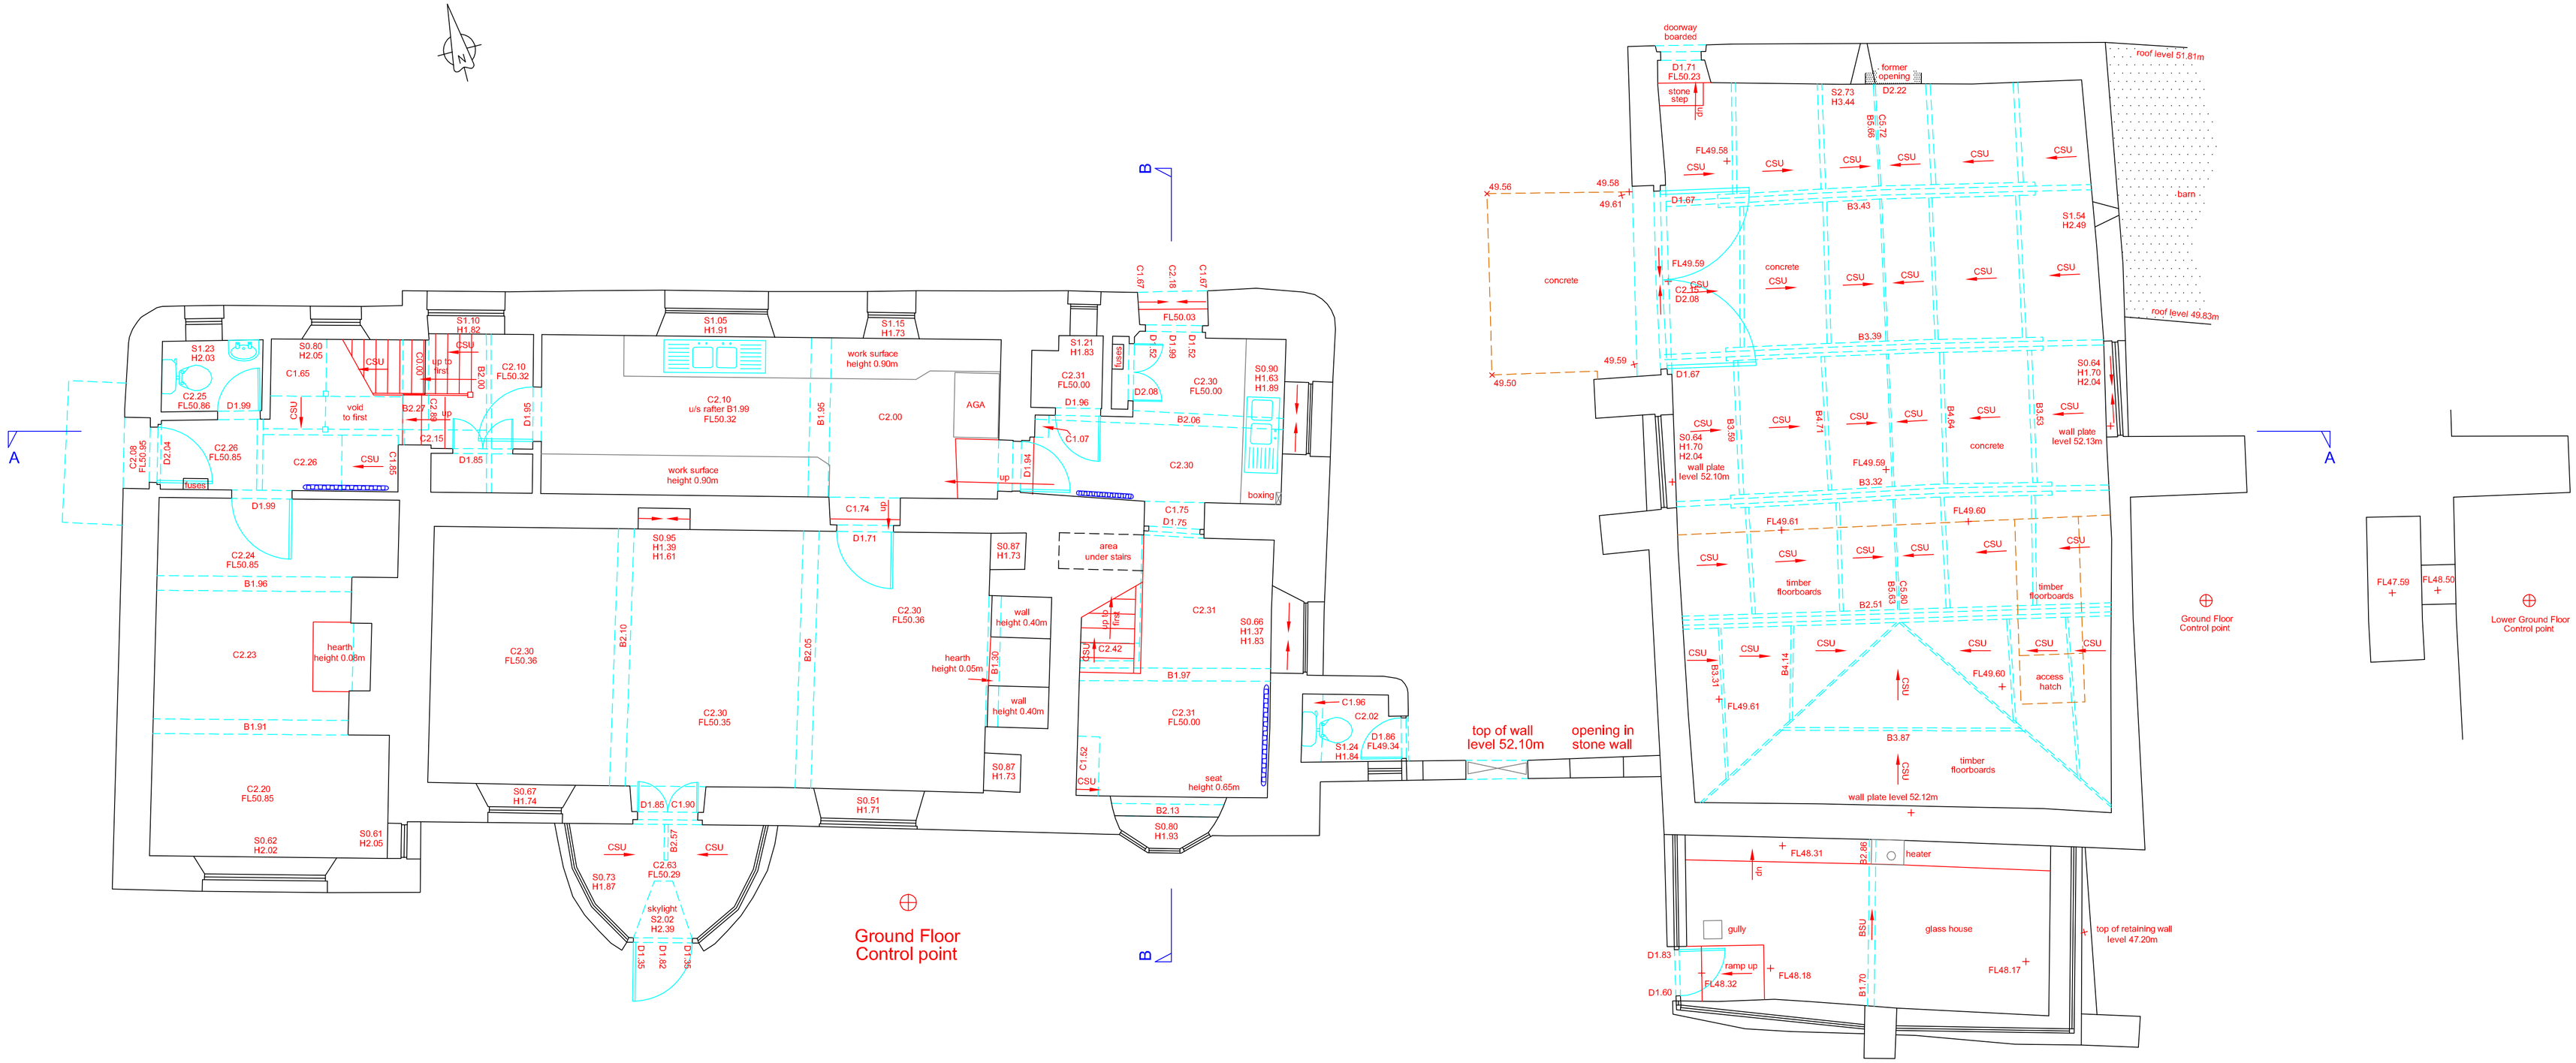

Key			
AV	AIR VALVE	CP	CATCH PIT
BD	BOLLARD	CPS	CONCRETE PAVING SLABS
BS	BUS STOP	CTV	CABLE TELEVISION COVER
BT	BRITISH TELECOM COVER	DP	DOWN PIPE
CB	CONTROL BOX	EP	ELECTRIC POLE
CL	COVER LEVEL	ER	EARTH ROD
		FH	FIRE HYDRANT

FW	FOUL WATER	LP	LAMP POST
G	GULLY	MH	MANHOLE COVER
GV	GAS VALVE	Mkr	MARKER
H/R	HAND RAIL	NP	NAME PLATE
IC	INSPECTION COVER	RE	RODDING EYE
IL	INVERT LEVEL	RS	ROAD SIGN
KO	KERB OUTLET	RW	RETAINING WALL

SP	SIGN POST	WO	WASH OUT
SV	STOP VALVE	VT	VENT
SY	STAY		
TCB	TELEPHONE CALL BOX		
TL	TRAFFIC LIGHT		
TP	TELEPHONE POLE		
WM	WATER METER		

B	BEAM HEIGHT	H	HEAD HEIGHT
C	CEILING HEIGHT	S	SILL HEIGHT
CSU	CEILING SLOPING UP		
FC	FALSE CEILING HEIGHT		
D	DOOR HEIGHT		
P	PIPE HEIGHT		
FL	FLOOR LEVEL		

Notes

North Point indicative only
Survey carried out to client specification and in accordance with RICS publication: SURVEYS OF LAND, BUILDINGS & UTILITY SERVICES AT SCALES 1:500 & LARGER, 2nd EDITION

levett surveying

CLIENT

PROJECT

DRAWING TITLE Floor Plans - Ground

SCALE 1:50 (0 – 2.5m)

SHEET SIZE A1

DATE 29/05/13

DRAWING NO. PLS2013????_02

DRAWN BY PAL